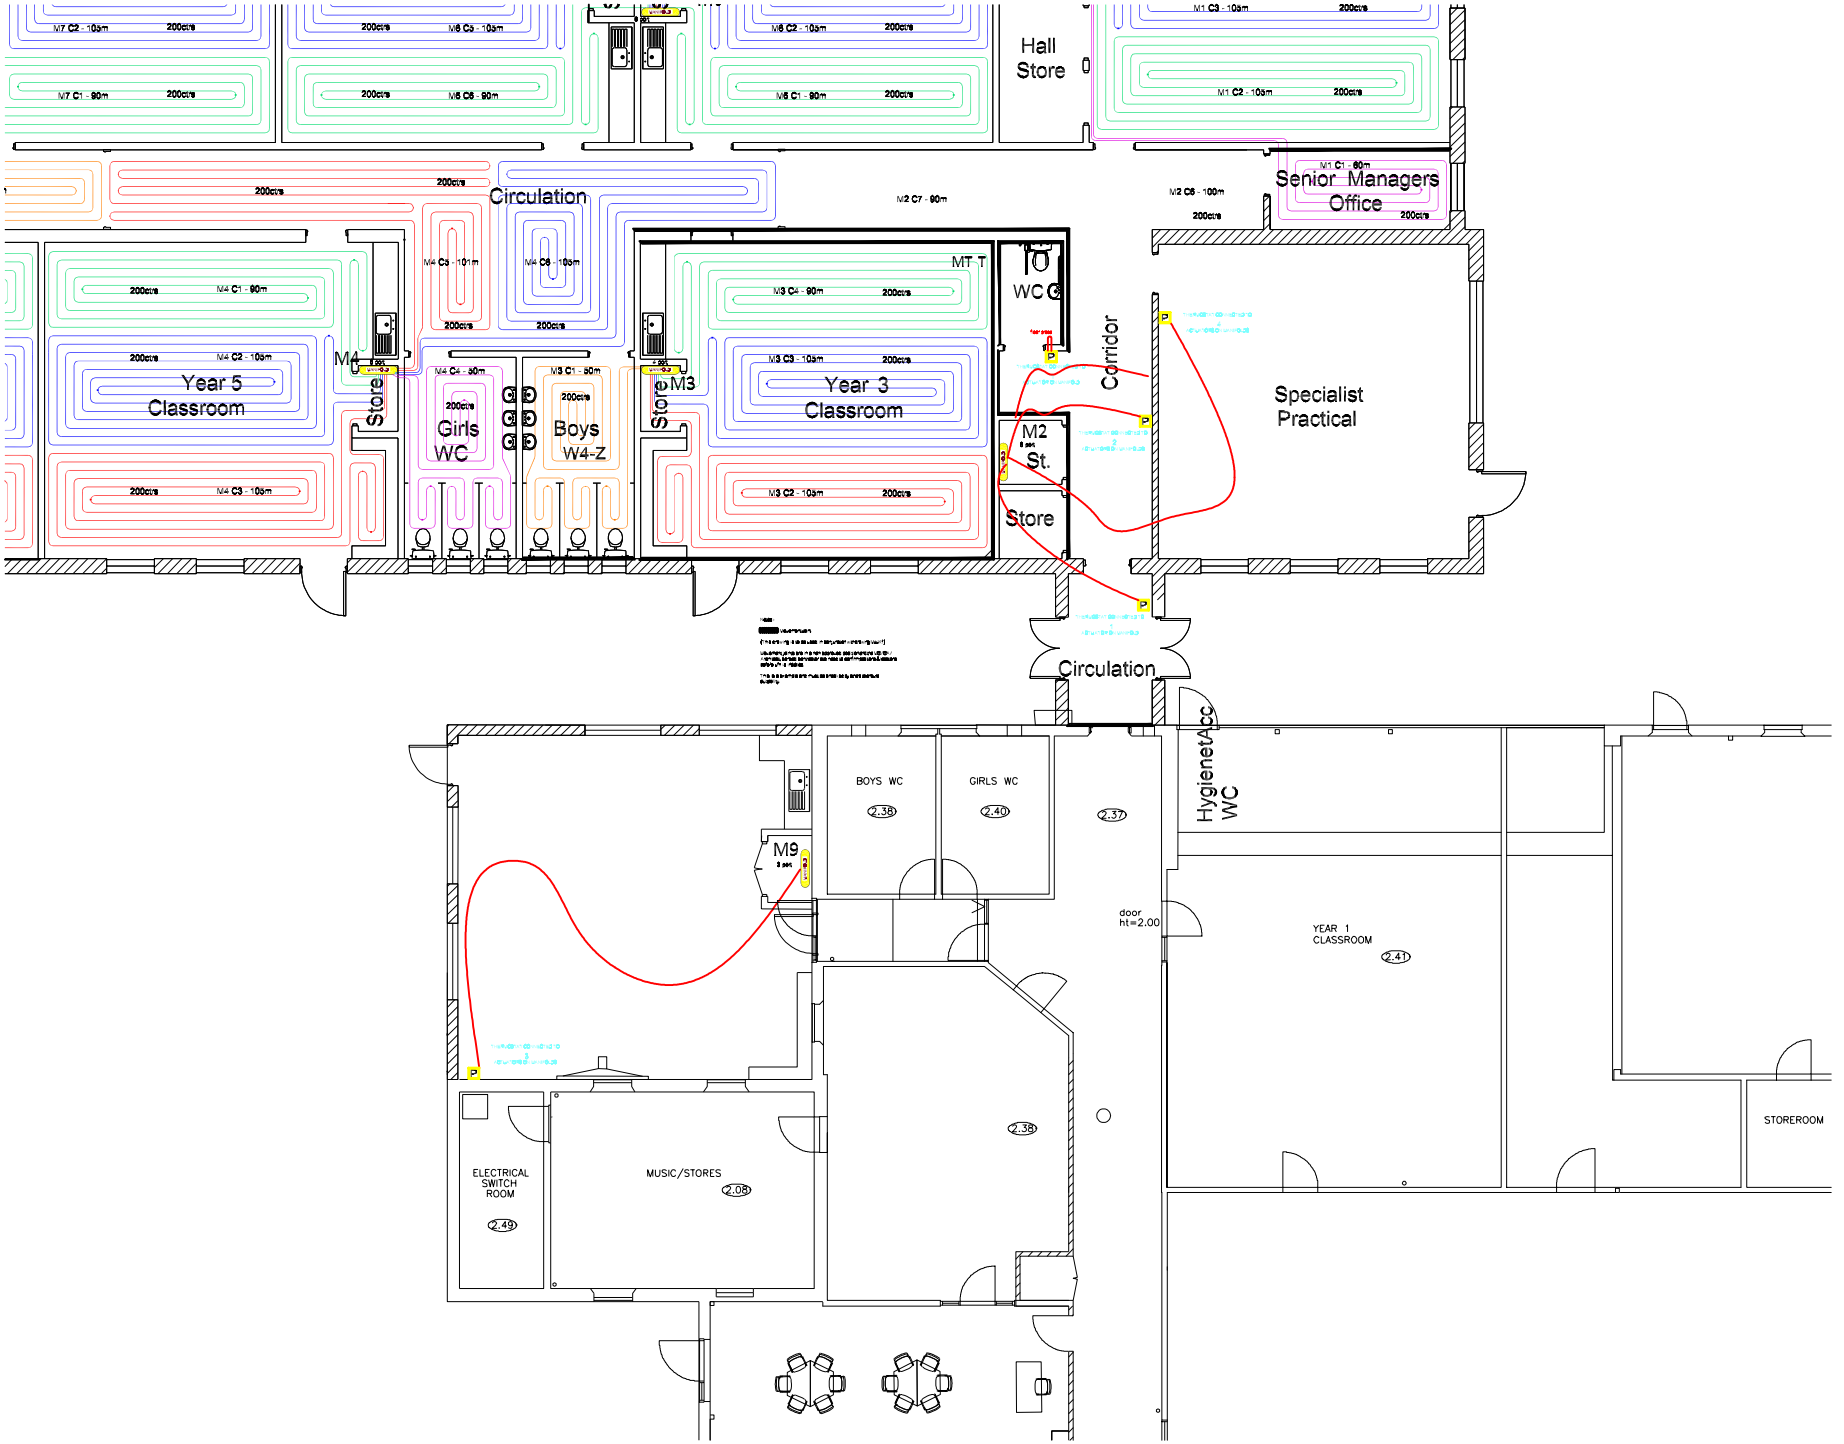

Issue	Apprd	Date	Revisions
CLIENT :			
PROJECT :			
DRAWING TITLE : Proposed UFH First Floor Layout			

C2 Energy Ltd

Date 2016	Drawn by JK
Scale NTS	Approved by
Drawing No. : UFH/FF/JK	Rev ~

FOR APPROVAL