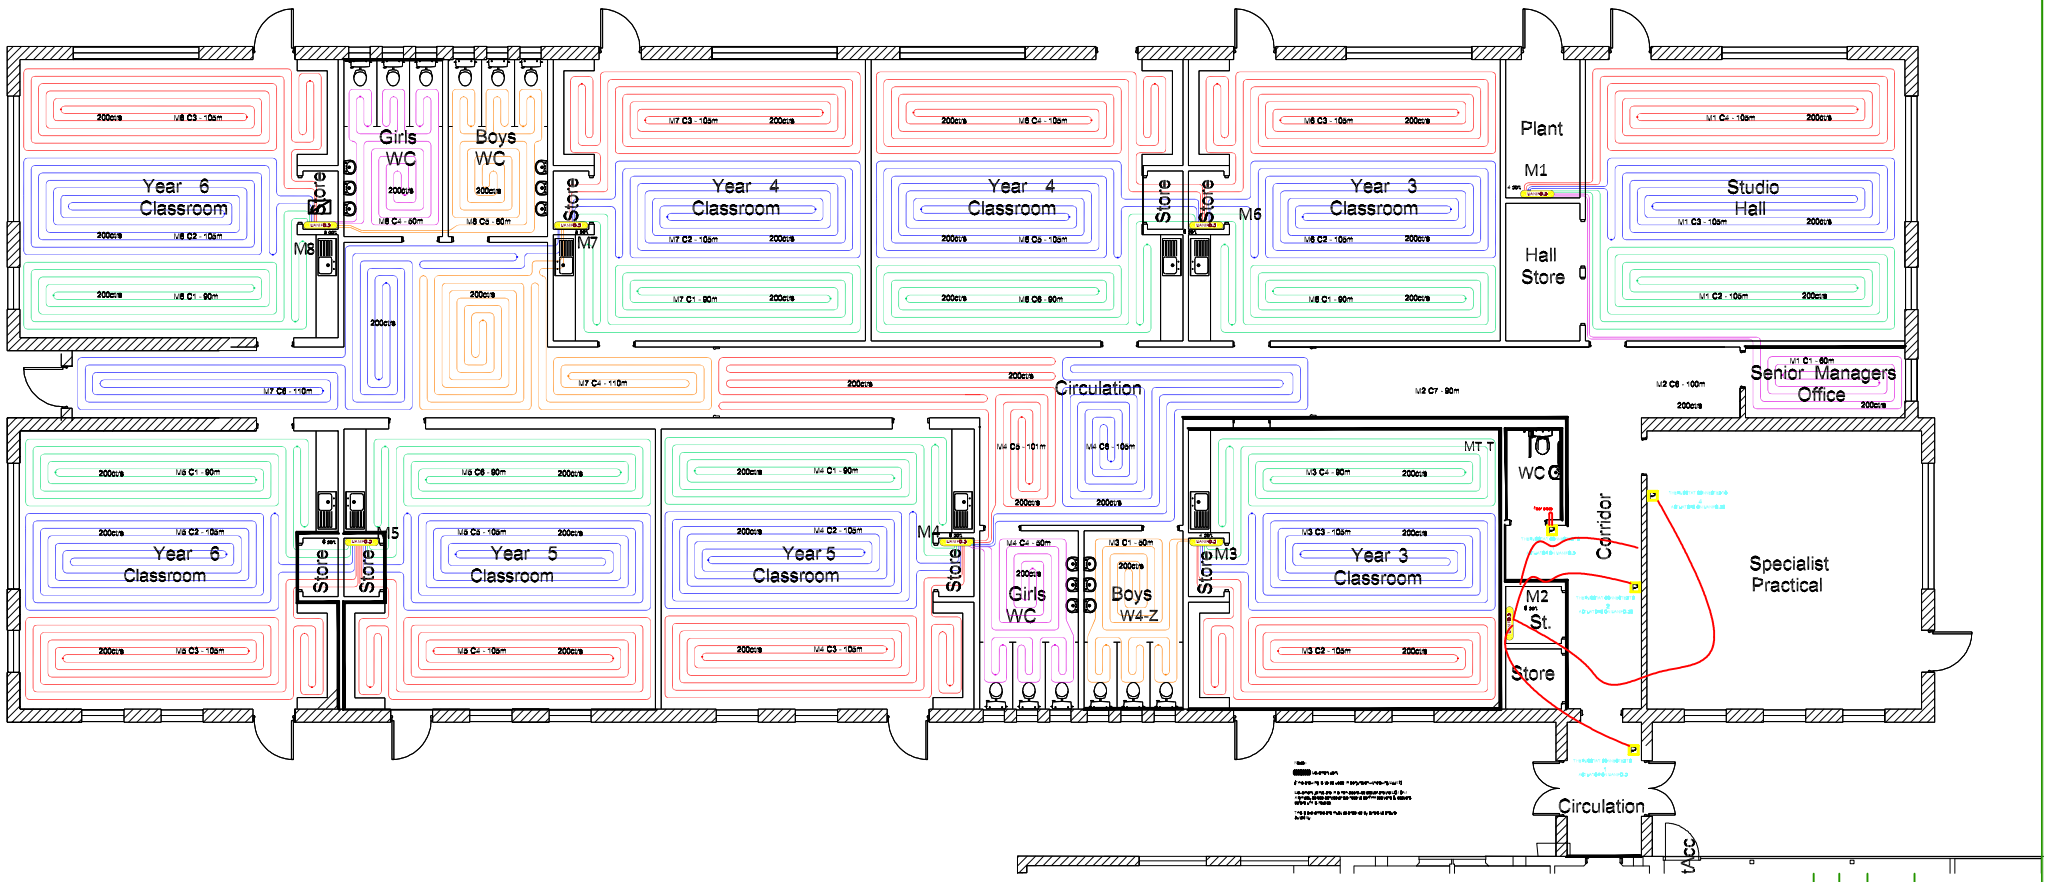

Issue	Appd	Date	Revisions

CLIENT :

PROJECT :

DRAWING TITLE :

Proposed UFH Ground Floor Layout

C2 Energy Ltd

Date 2016	Drawn by JK
Scale NTS	Approved by .....
Drawing No. : UFH/GF/JK	Rev ~

FOR APPROVAL